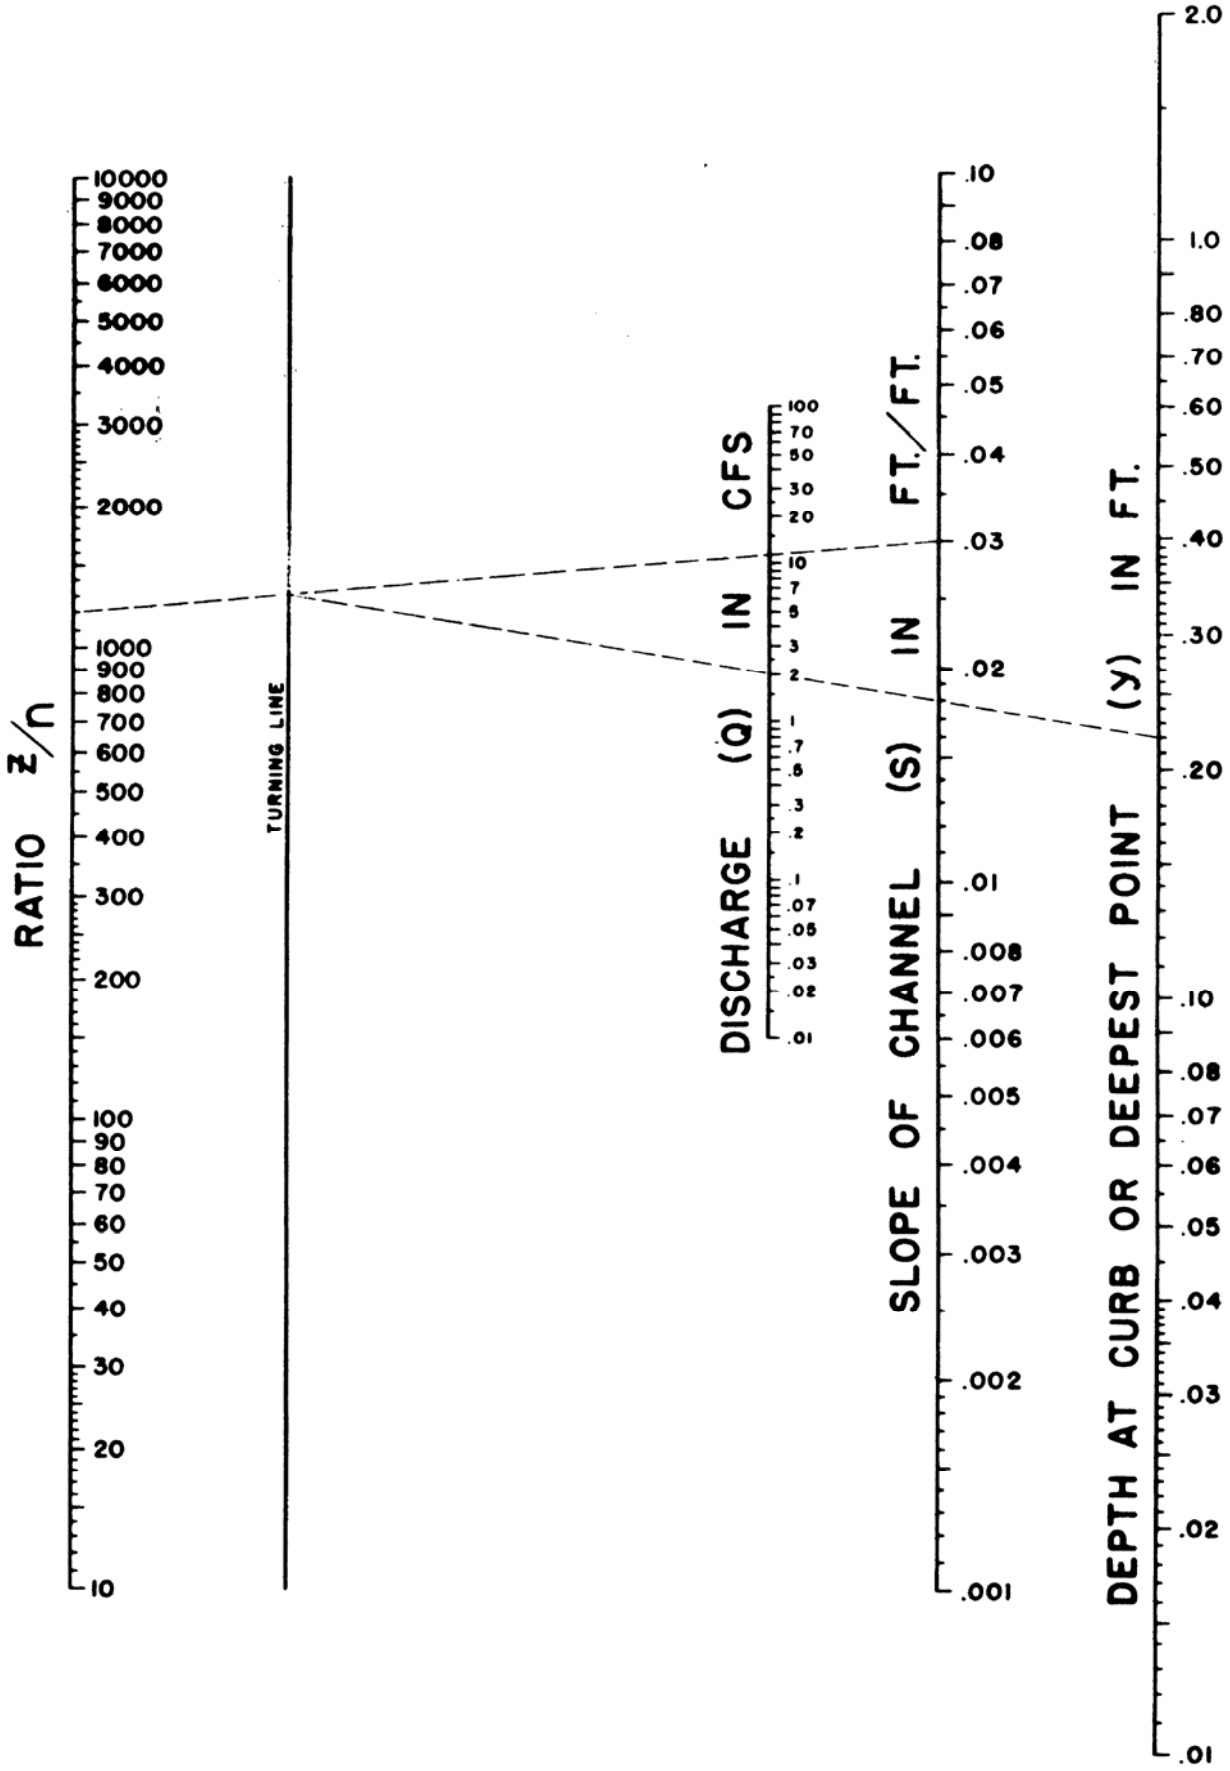

Greenwood Village
Street Drainage Design
October 2003

Figure 8-2
Nomograph for Flow
In Triangular Gutters
Sheet 1 of 2

FIG 8-2,SHEET1.DWG TIFF:FIG0802.TIF

P:\97003\027 Drainage Code Update 2003\Figures\FIG 8-2,SHEET 1.dwg, Layout1, 10/15/2003 09:21:07 AM, 1:0.949841